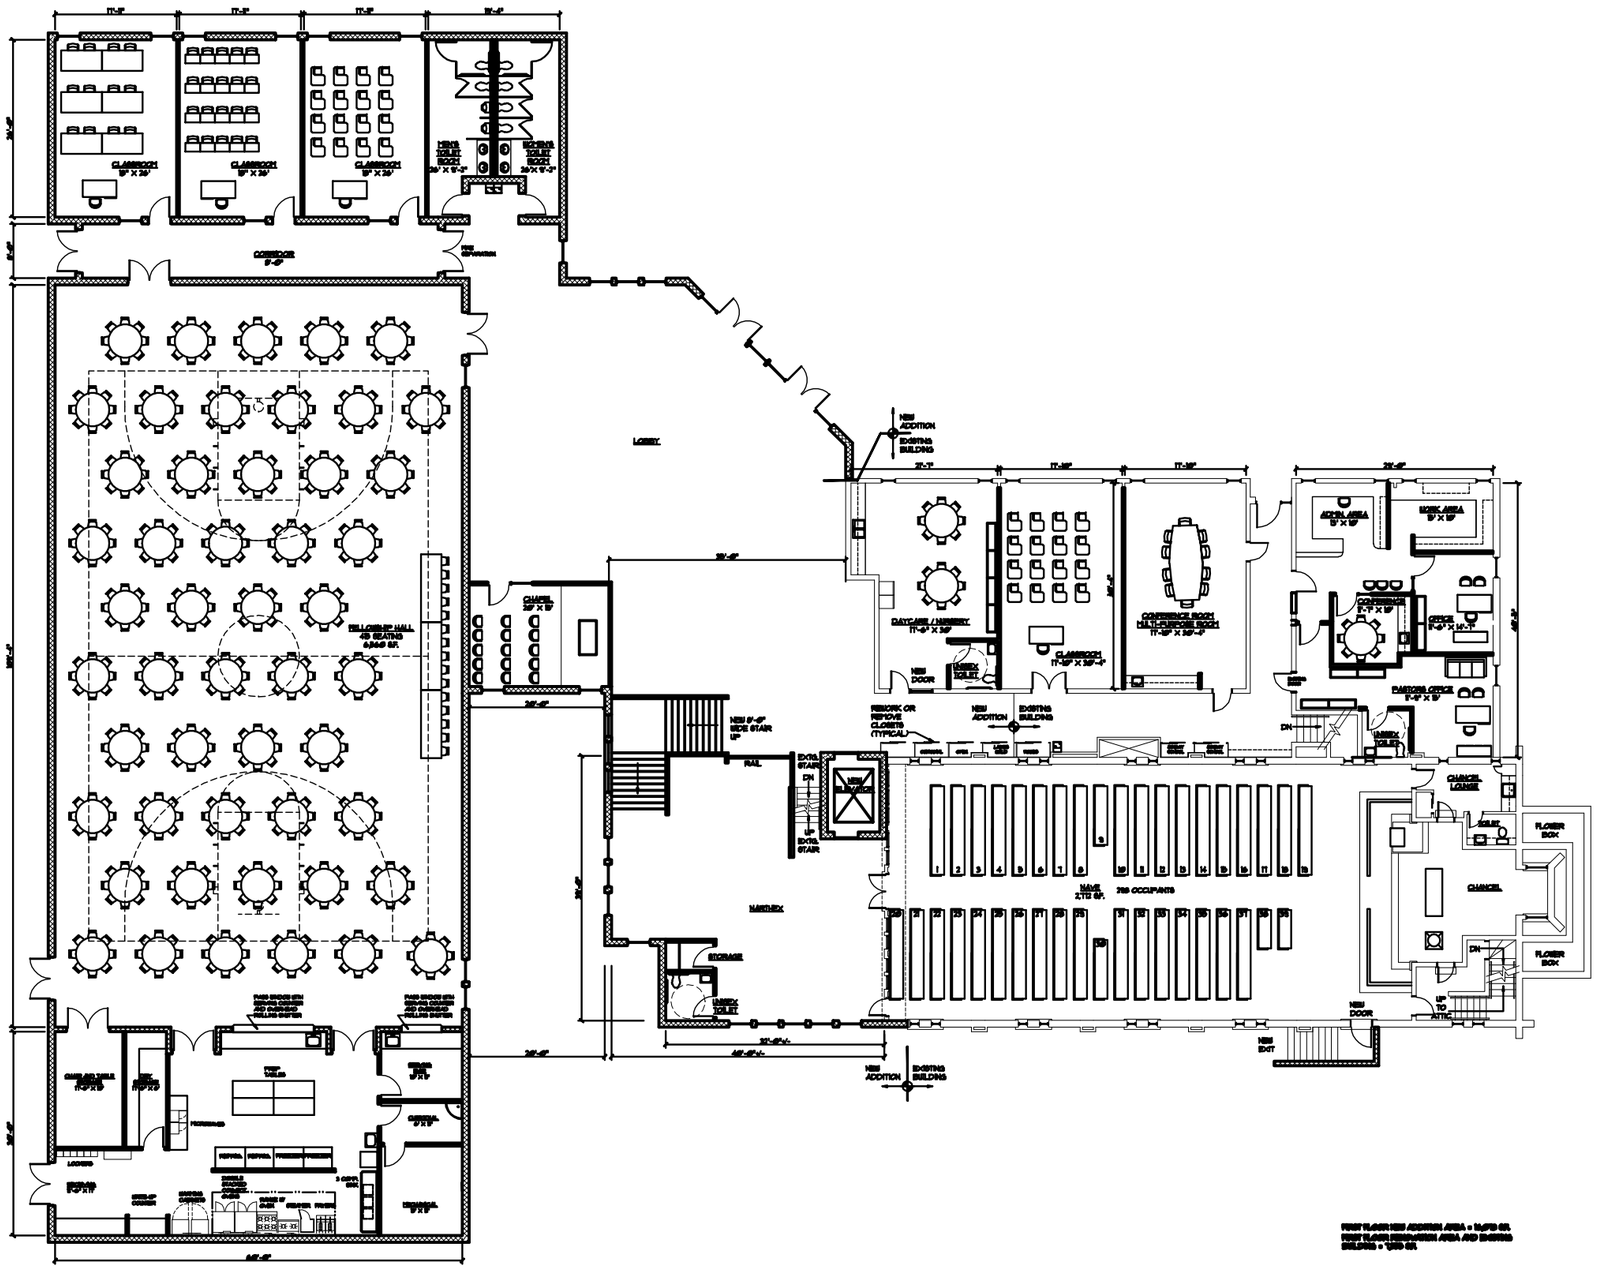

FIRST FLOOR NEW ADDITION AREA = 14,670 SQ.
FIRST FLOOR RENOVATION AREA AND EXISTING BUILDING = 1,200 SQ.

PROPOSED - SCHEME II
FIRST FLOOR PLAN
1/8" SCALE

REVISIONS

DRAWN	JOHN GAZALL
CHECKED	JTG
PROJECT NUMBER	
DATE	APRIL 1, 2015

Apr 03, 2013 – 8:36am

GAZALL, LEWIS & ASSOCIATES ARCHITECTS, INC.
MOTT FOUNDATION BUILDING
503 SOUTH SAGINAW STREET SUITE 100
FLINT, MICHIGAN 48502
• PHONE (810) 238-4061
• FAX (810) 238-4121
• GL@GAZALL-LEWIS.COM
• WWW.GAZALL-LEWIS.COM

PROPOSED NEW ADDITION FOR:
TRINITY LUTHERAN CHURCH
789 WEST FLINT STREET DAVISON, MI 48423

1264

A1.2

N:\1264 TRINITY LUTHERAN CHURCH\1264 ARP.dwg