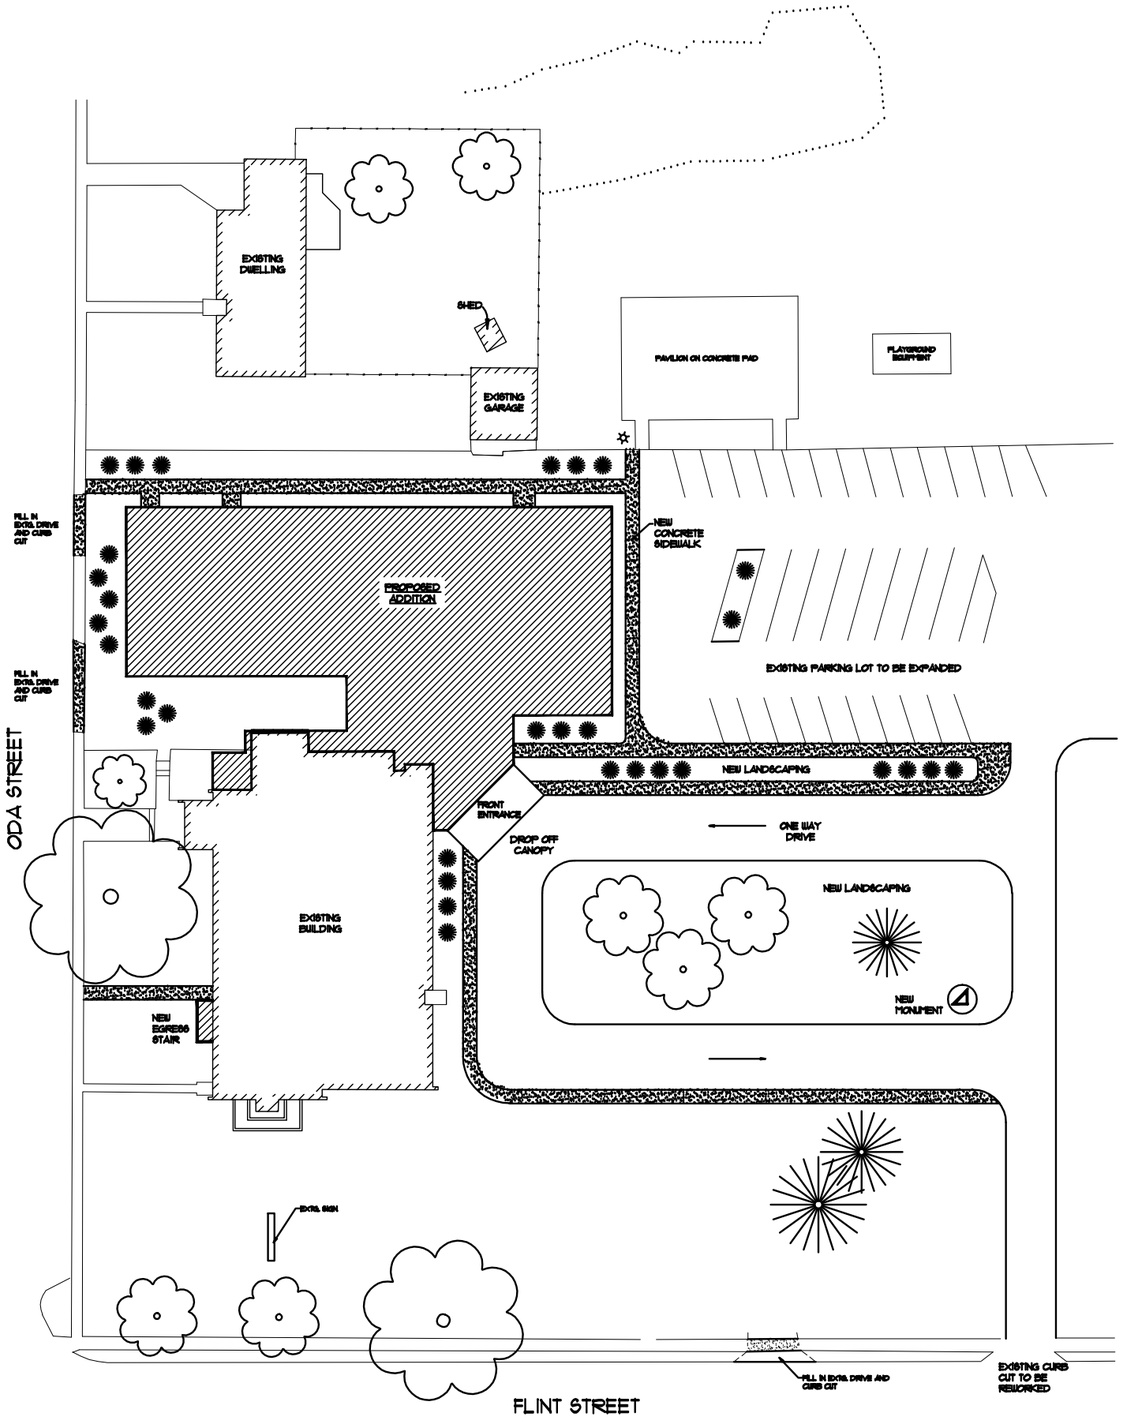

PROPOSED SITE PLAN
1/8"=1'-0"

REVISIONS		

DRAWN: CTC
CHECKED: JKG
PROJECT NUMBER:
DATE: APRIL 3, 2013

GAZALL, LEWIS & ASSOCIATES ARCHITECTS, INC.
MOTT FOUNDATION BUILDING
503 SOUTH SAGINAW STREET SUITE 100
FLINT, MICHIGAN 48502
• PHONE (810) 238-4961
• FAX (810) 238-5161
• GLA@GAZALL-LEWIS.COM
• WWW.GAZALL-LEWIS.COM

PROPOSED NEW ADDITION FOR:
TRINITY LUTHERAN CHURCH
709 WEST FLINT STREET DAVISON, MI 48423

1264

C1.2

Apr 03, 2013 - 8:49am

X:\1264 - TRINITY LUTHERAN CHURCH\1264 -GLA- CIVIL.dwg